

MONUMENT RECORD

CORNER I.D.
S - 21



STATE OF INDIANA - COUNTY OF MONROE

SECTION 26, TOWNSHIP 8 NORTH, RANGE 2 WEST


MONUMENT DESCRIPTION & REMARKS

IRON PIPE SET.

RECOVERY TIE DRAWING

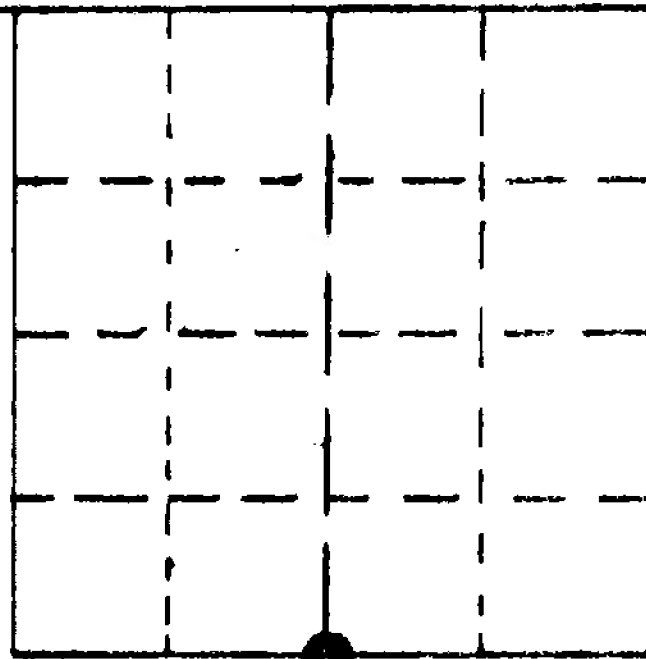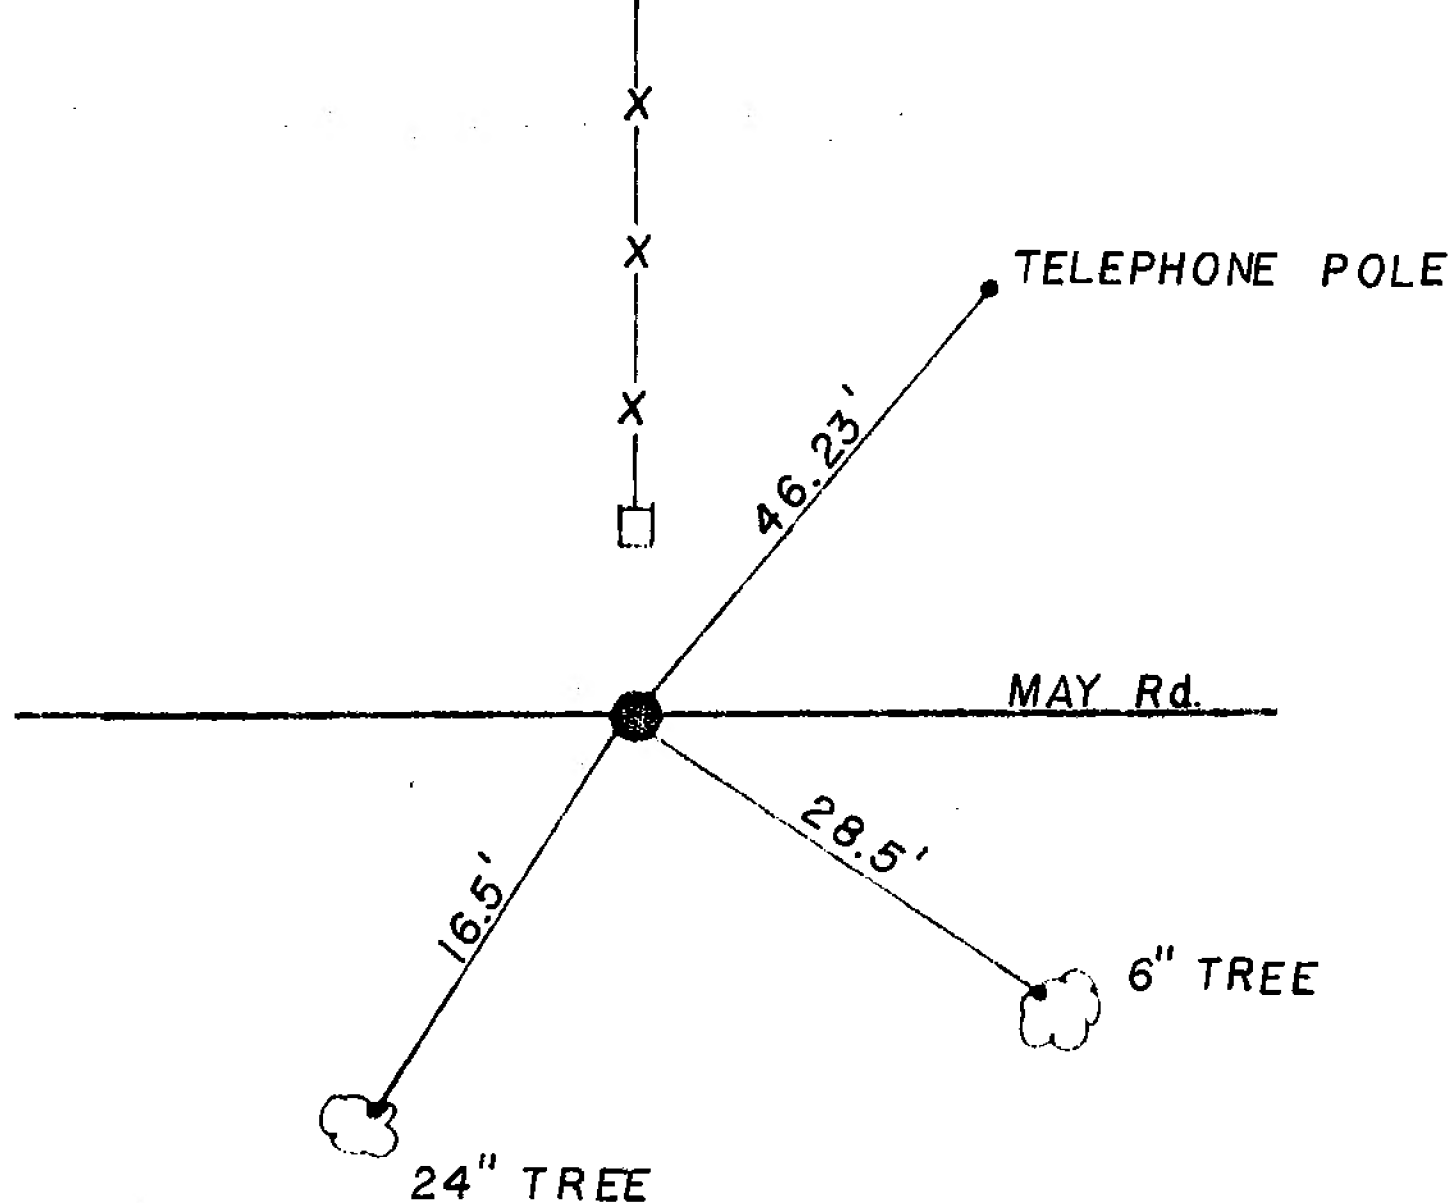

(●) AT CORNER

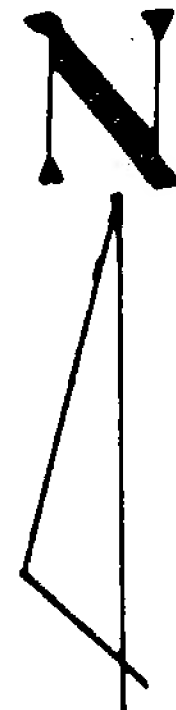

NOT TO SCALE

STATE OF INDIANA

COUNTY OF MONROE

I, _____ HEREBY CERTIFY THAT THIS DOCUMENT WAS PREPARED UNDER MY DIRECTION IN ACCORDANCE WITH THE PROVISIONS OF SECTION 17-3-64-4 - 17-3-64-8 OF THE INDIANA CODE, BEING ACTS OF 1965, CHAPTER 319; AND THE ABOVE DATA IS GIVEN UNDER MY HAND AND SEAL THIS _____ DAY OF _____, 19____ A.D.

SPACE
RESERVED
FOR
RECORDING
OFFICER.

INDIANA REGISTERED LAND SURVEYOR NO. _____

OR _____

UNITED STATES GOVERNMENT AGENCY

TITLE

TOWNSHIP:
VAN BUREN

CORNER I.D.

S - 21

SECTION 26TOWNSHIP 8NRANGE 2W

RSID002227

23

NW, NW

NE, NW

NW, NE

NE, NE

SW, NW

SE, NW

SW, NE

SE, NE

NW, SW

NE, SW

NW, SE

NE, SE

SW, SW

SE, SW

SW, SE

SE, SE

2643.3

2643.3


Van Bu-S21

35# 27# 25

AZIMUTH and BEARING DATUM DESCRIPTION


DATE 10-24-74SURVEY PARTY T. Daugherty - H. SudburyCOMMENTS pipe placed flush in E of Road - it was not checked to North & South, but was check-chained East & West.

REFERENCE SKETCH (use back if ness.)

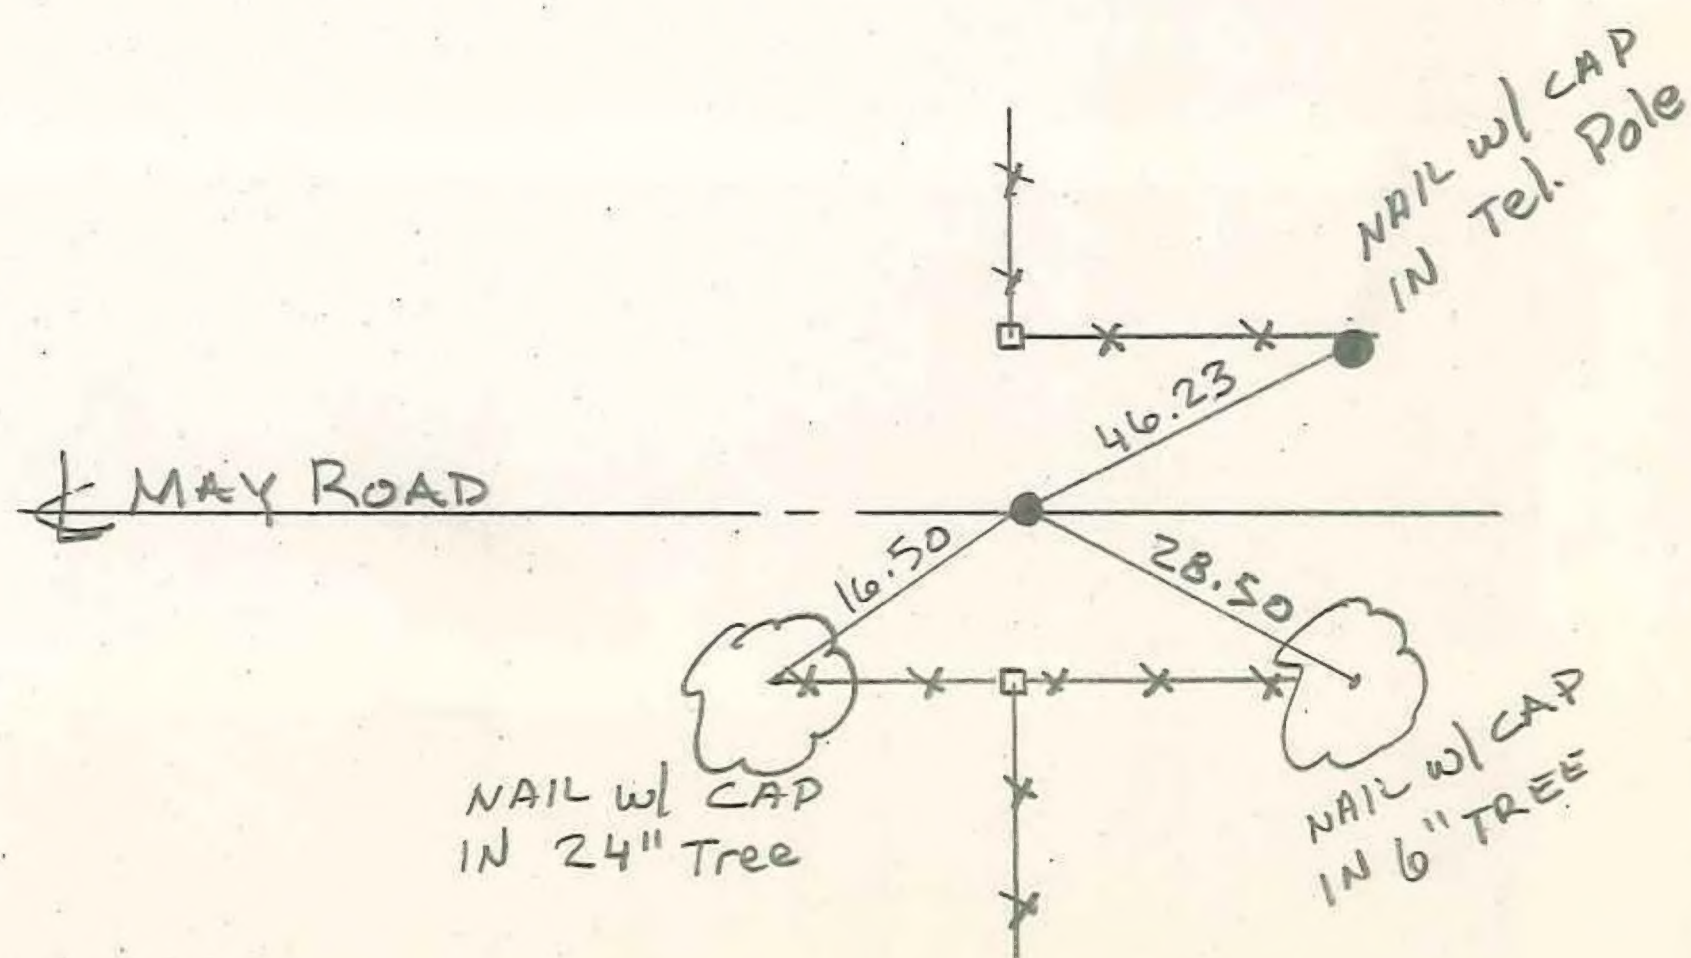

SECTION 26
 TOWNSHIP 8N
 RANGE 2W
 RSID 002227

23

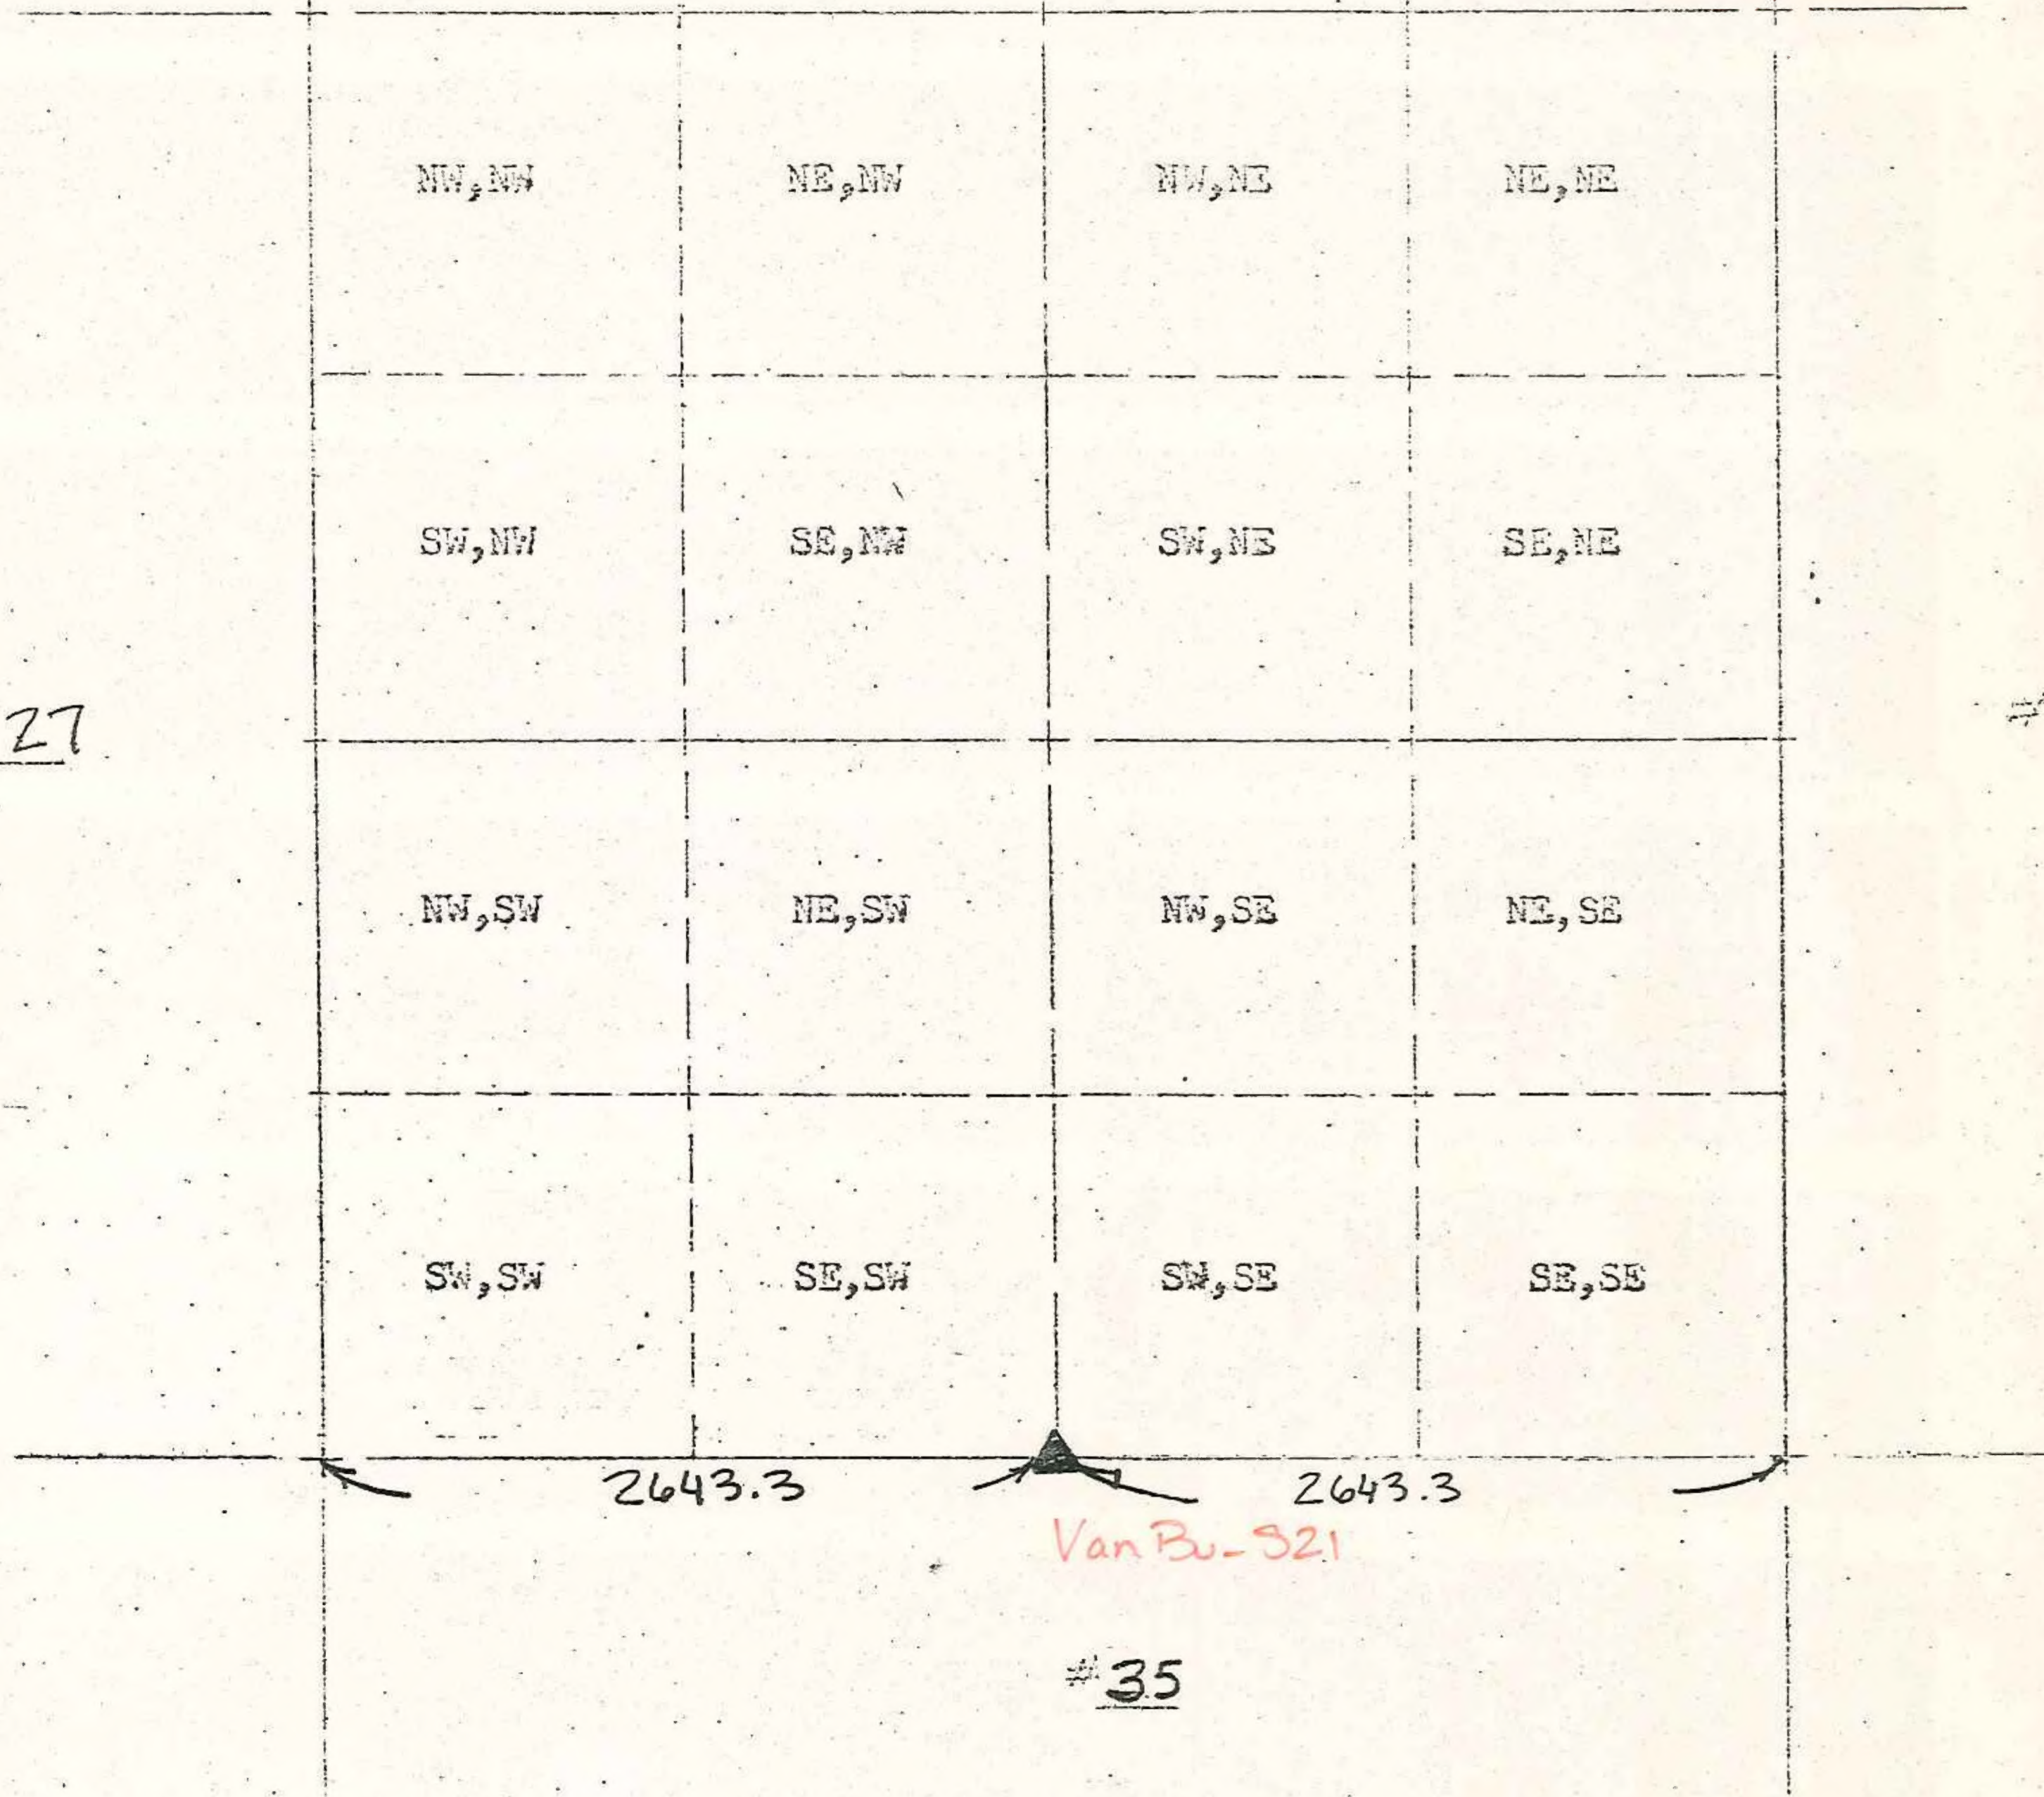

AZIMUTH and BEARING DATUM DESCRIPTION

DATE 10-24-74 SURVEY PARTY T. Daugherty - H. Sudbury
 COMMENTS pipe placed flush in \perp of Road - it was not checked to North
 & South, but was check-chained East & West.

REFERENCE SKETCH (use back if ness.)

